STATE	PROJECT DESIGNATION	YEAR	SHEET NO.	TOTAL SHEETS
ALASKA	IM-HRO-0A24(19)/66148	2012	1	1

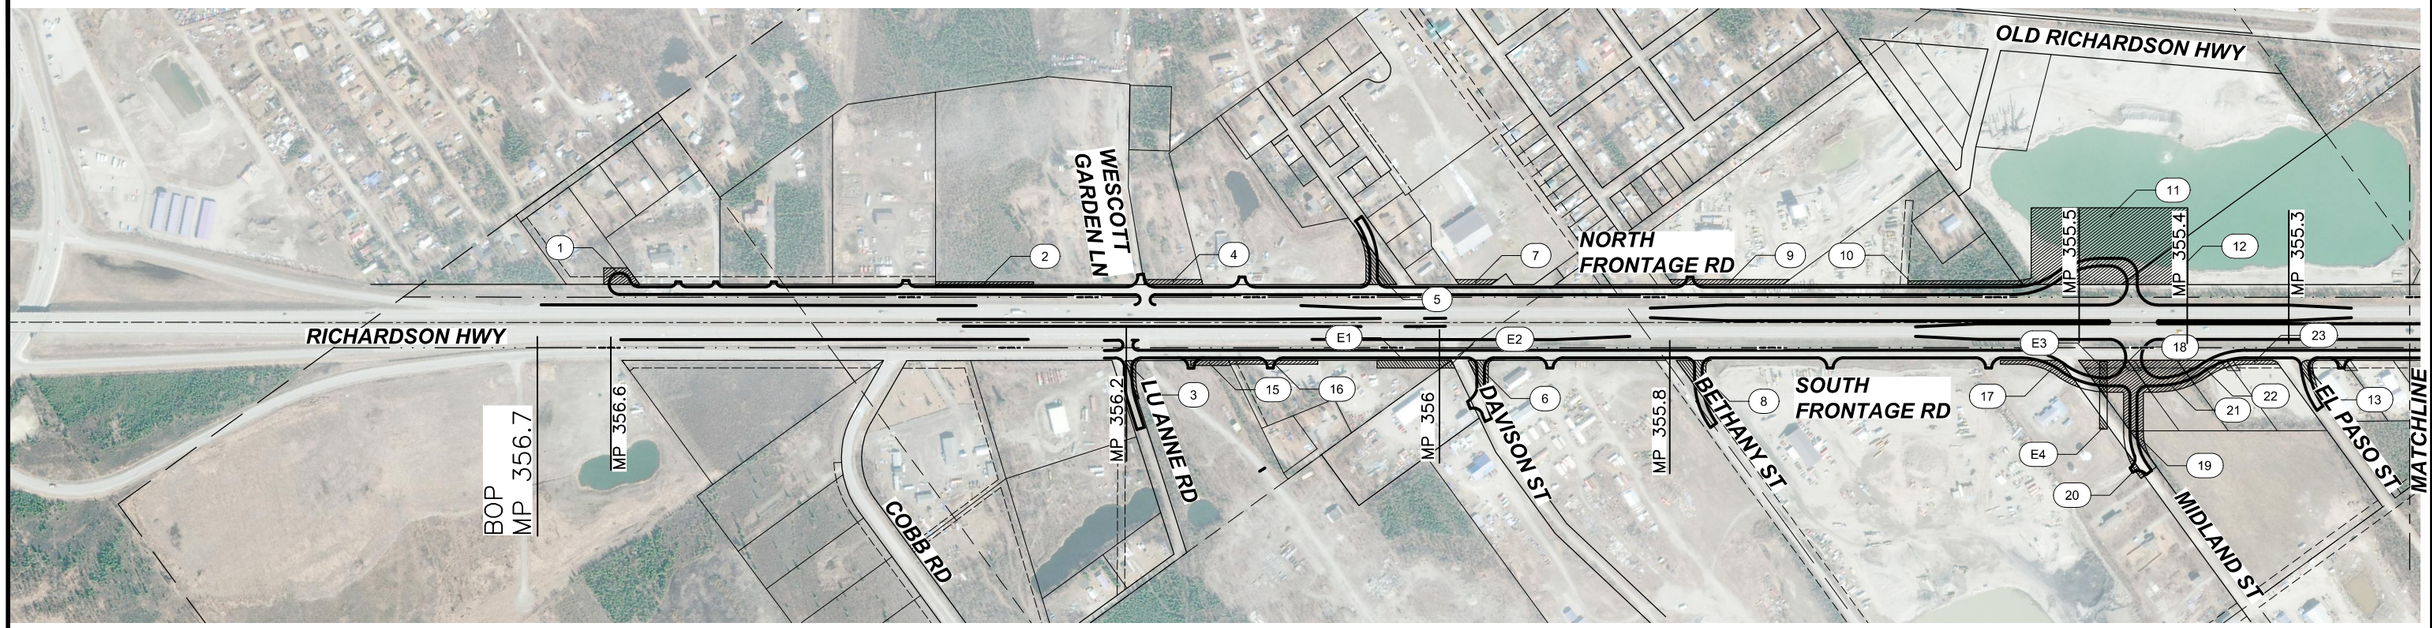

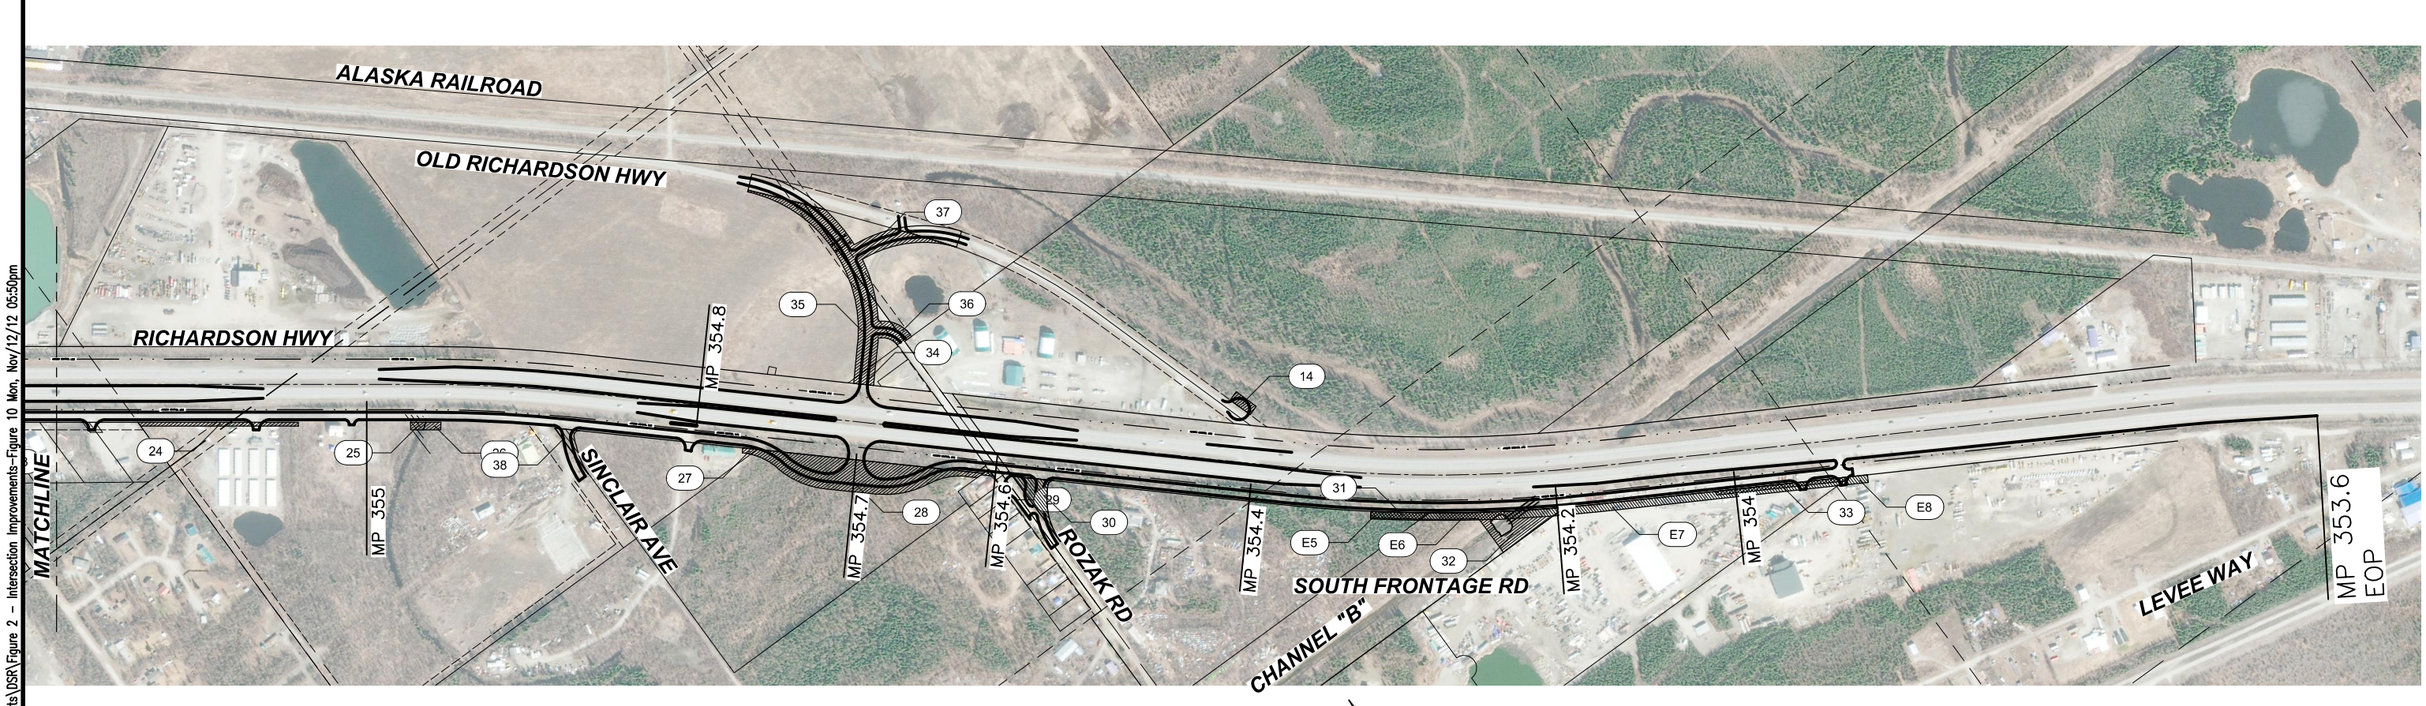

300 150 0 300 600 900
SCALE IN FEET

FIGURE 10
PROPOSED ROW ACQUISITION

P:\2012\12009FB\5Rprts\DSR\Figure 2 – Intersection Improvements–Figure 10 Mon, Nov/12/12 05:50pm